


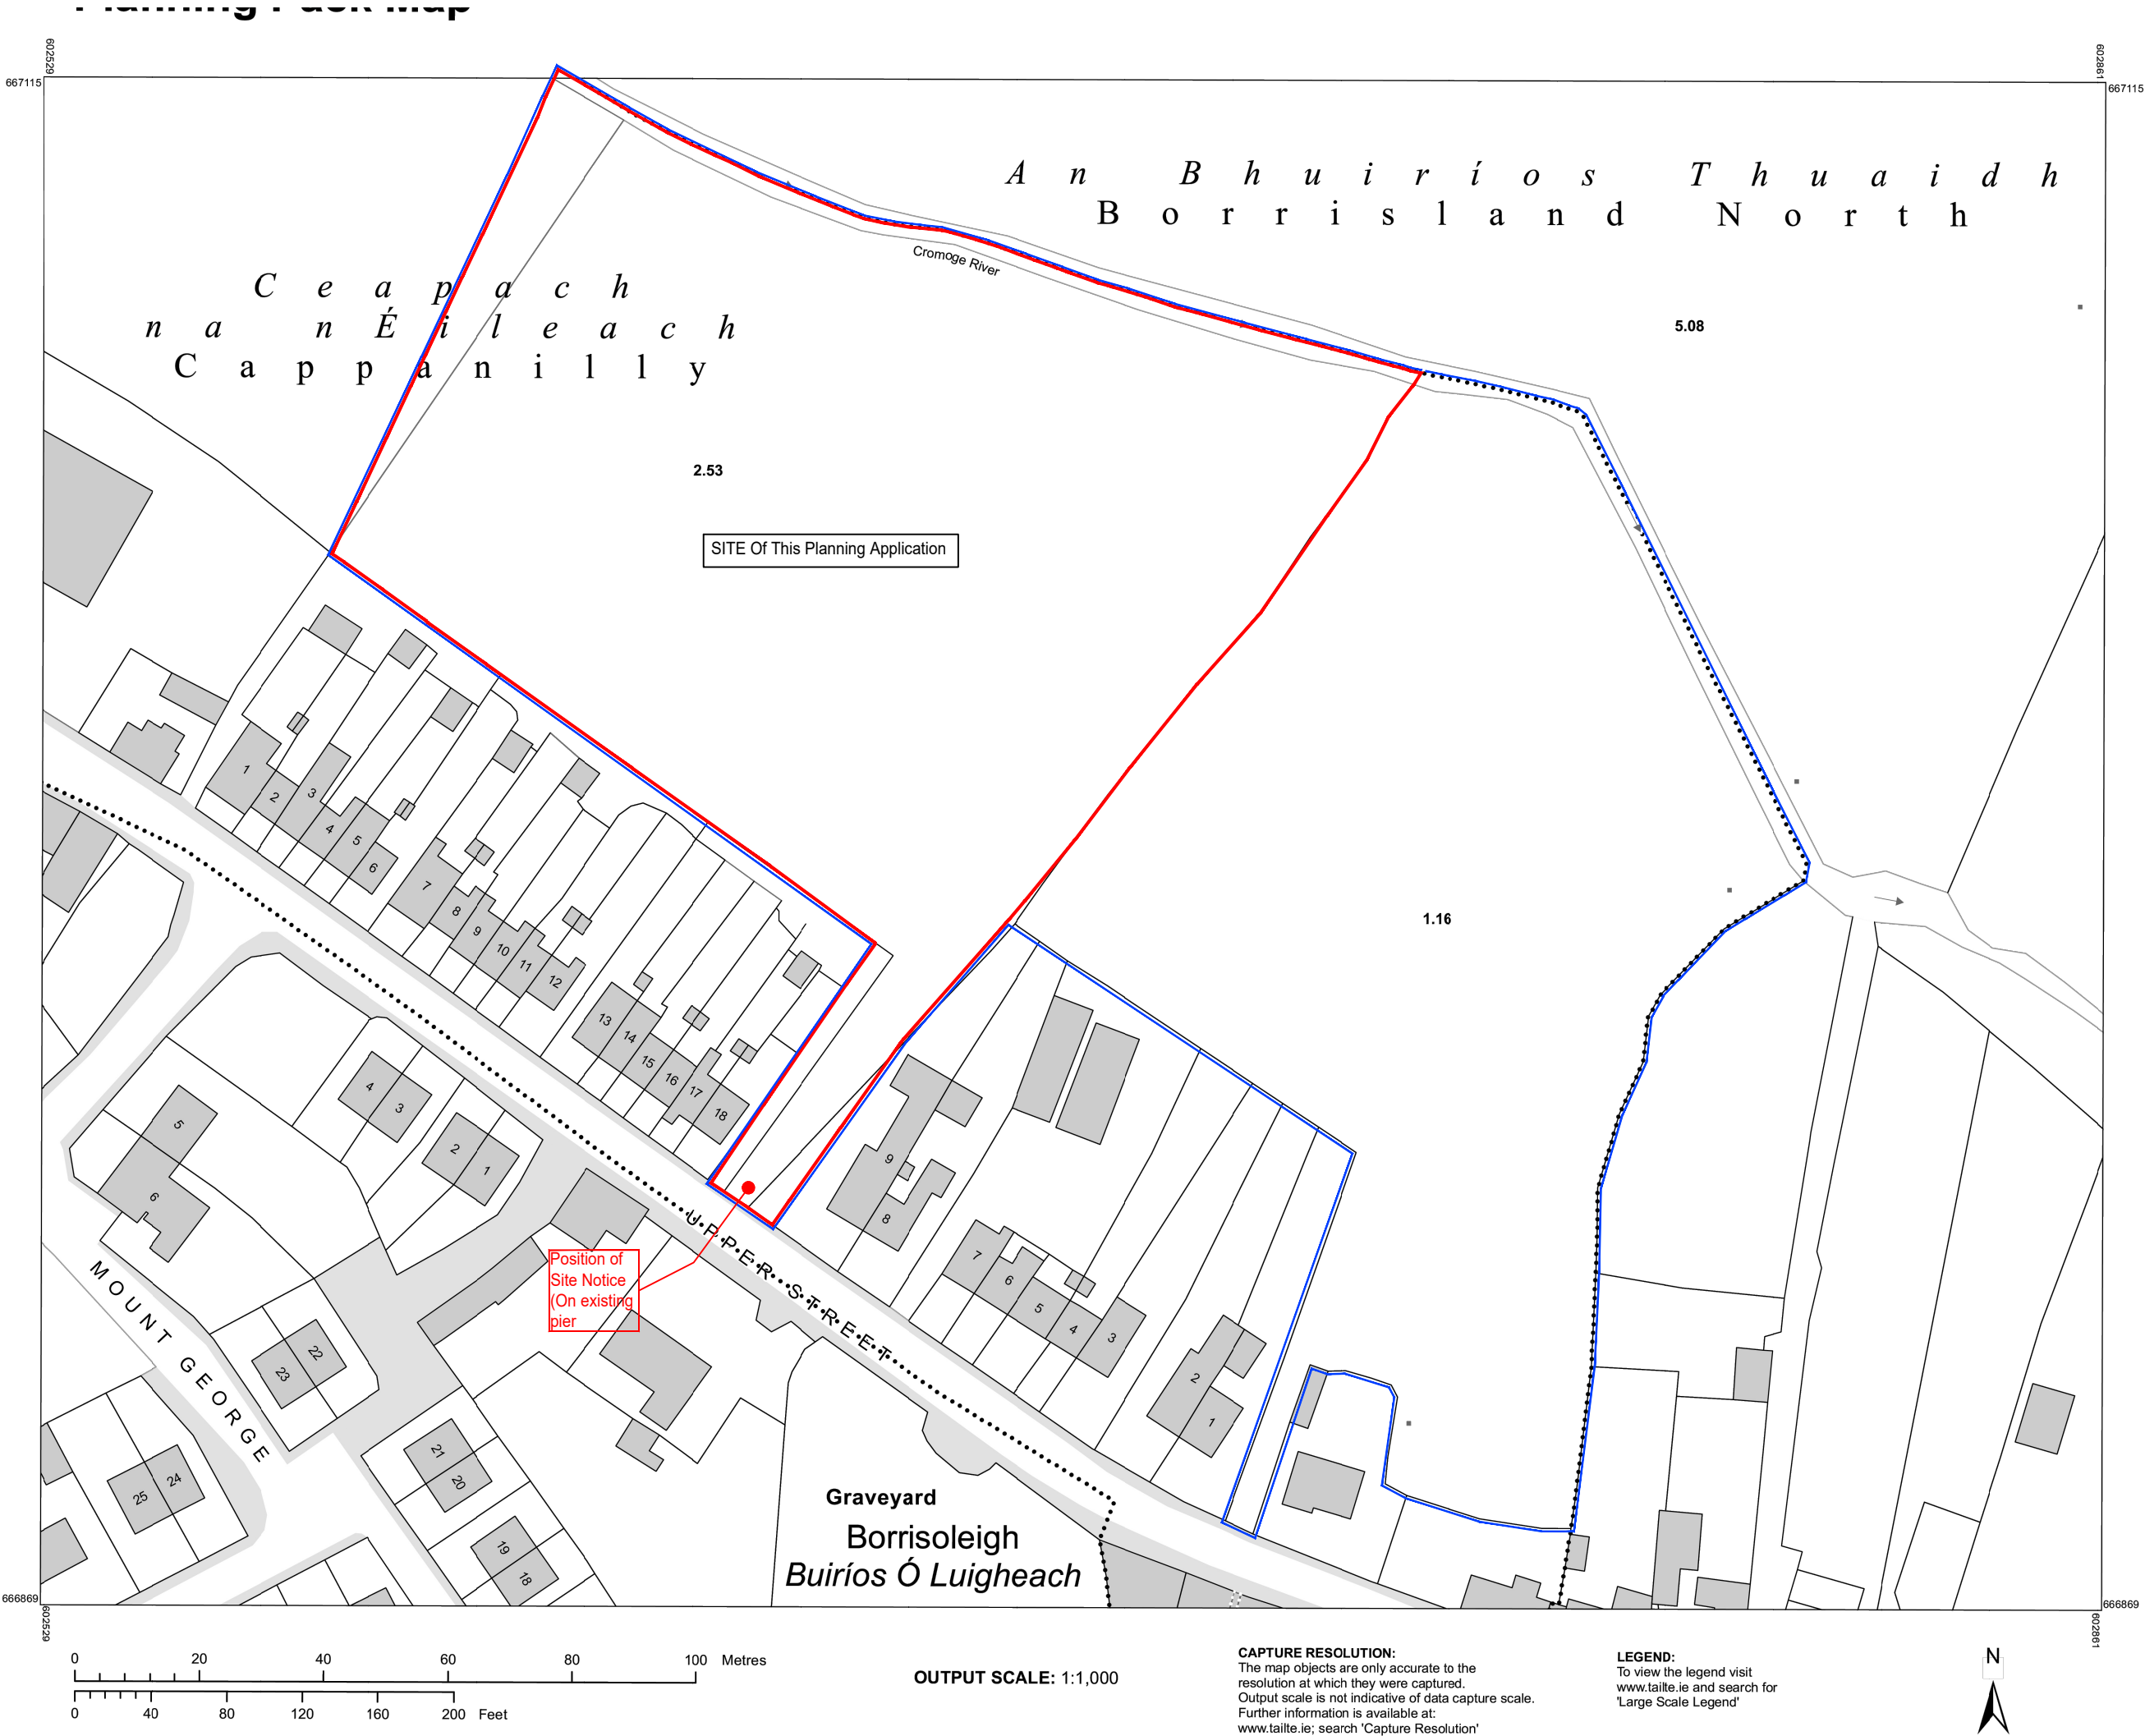


CENTRE COORDINATES:
ITM 602695,666992

PUBLISHED:
24/07/2025

ORDER NO.:
50480658_1

MAP SERIES:
1:2,500

MAP SHEETS:
4514-D

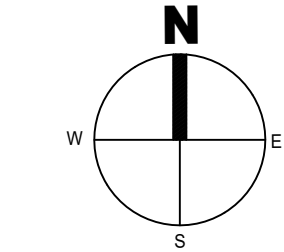

COMPILED AND PUBLISHED BY:
Tailte Éireann,
Phoenix Park,
Dublin 8,
Ireland.
D08F6E4

www.tailte.ie

Any unauthorised reproduction
infringes Tailte Éireann copyright.

No part of this publication may
be copied, reproduced or transmitted
in any form or by any means without
the prior written permission of the
copyright owner.

The representation on this map
of a road, track or footpath
is not evidence of the existence
of a right of way.

This topographic map
does not show
legal property boundaries,
nor does it show
ownership of physical features.

©Tailte Éireann, 2025.
All rights reserved.

SITE LOCATION PLAN

LEGEND

- Site Boundary of this Planning Application
- Site Boundary (Client Land holdings indicated in Blue)